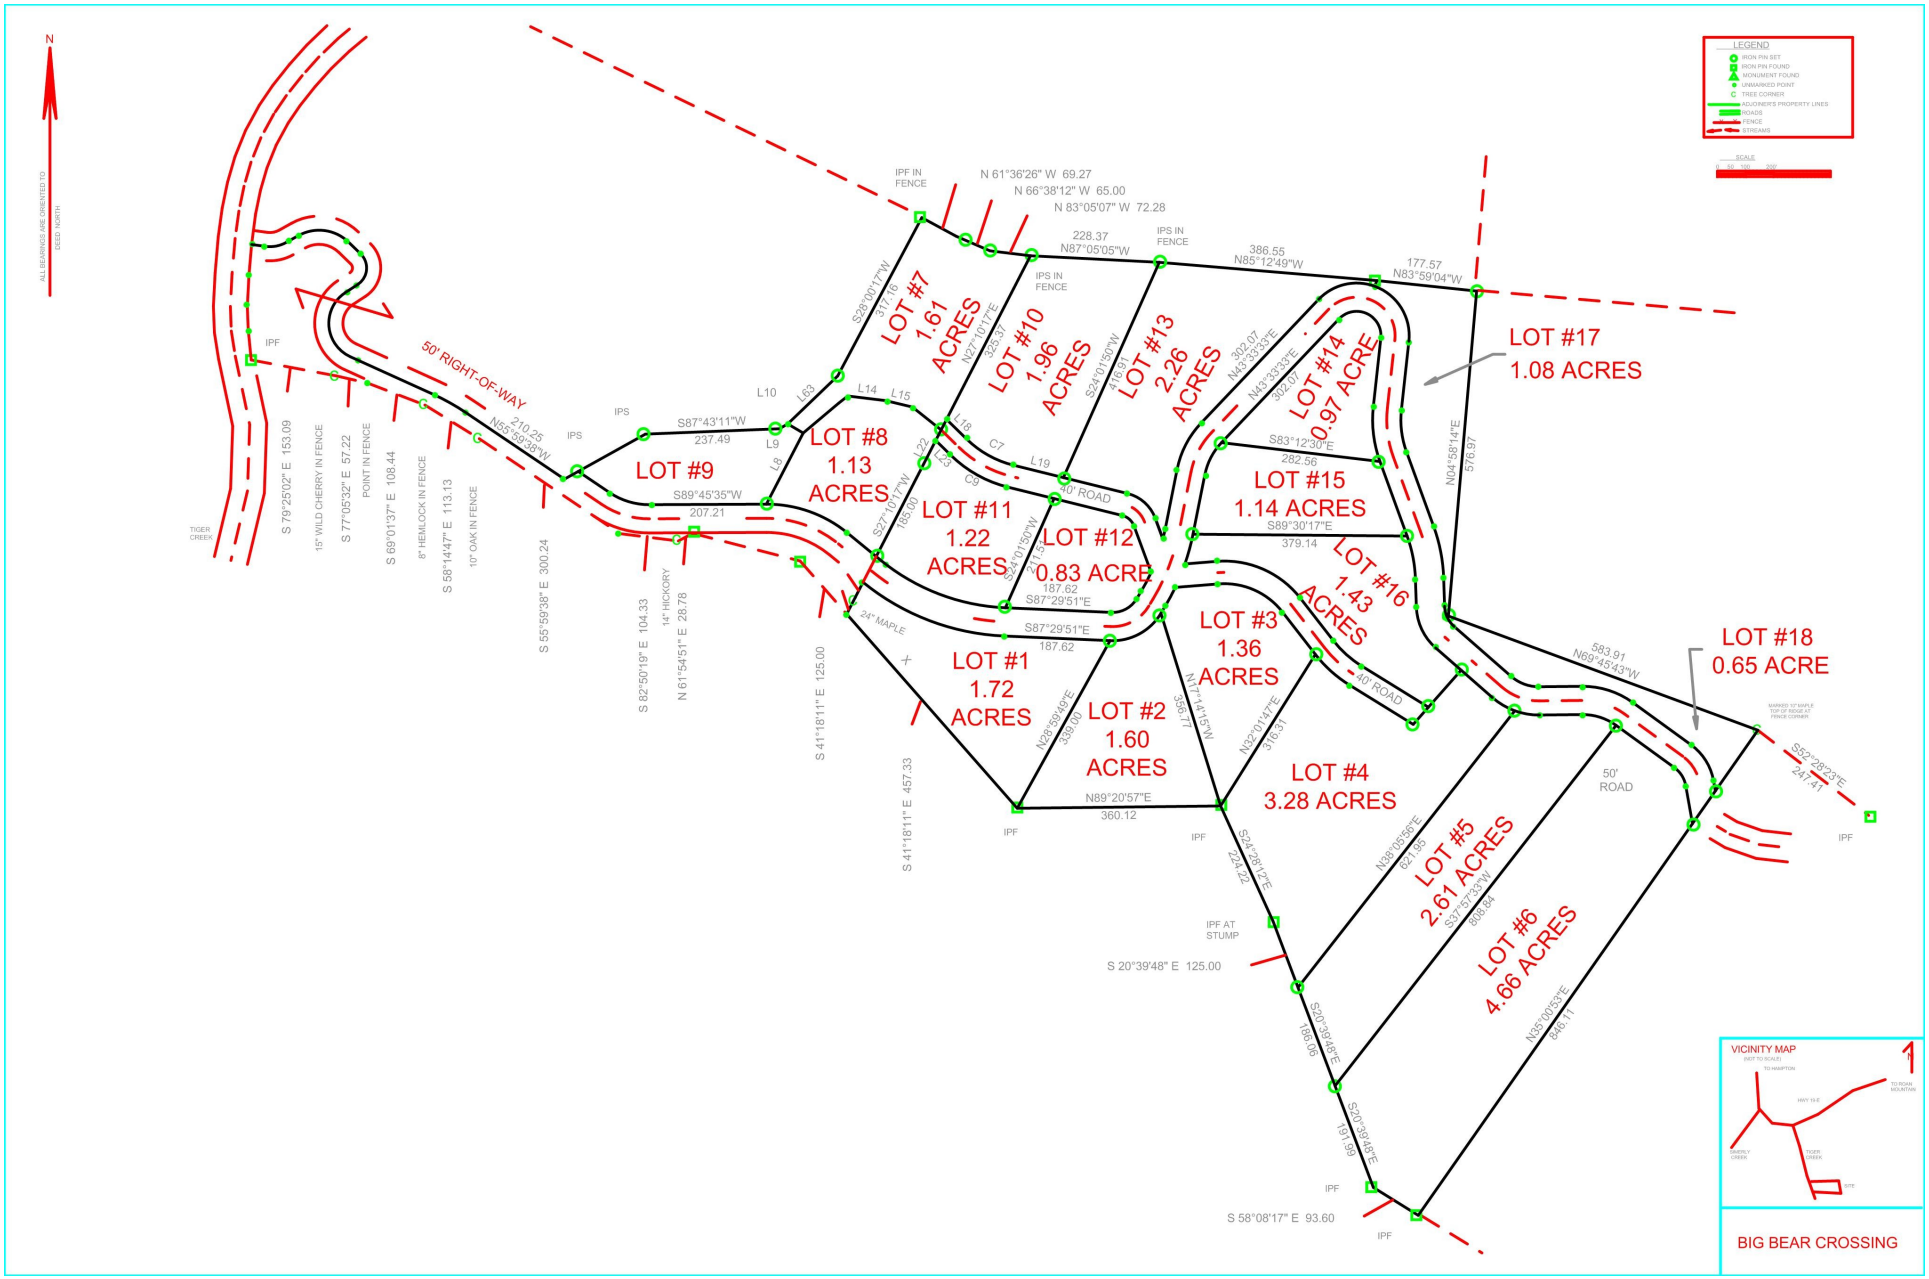
N
ALL BEARINGS ARE ORIENTED TO DEED NORTH
LEGEND
IRON PIN SET
IRON PIN FOUND
MONUMENT FOUND
UNMARKED POINT
TREE CORNER
ADJOINER'S PROPERTY LINES
ROADS
FENCE
STREAMS
SCALE
50' RIGHT-OF-WAY
LOT #1 1.72 ACRES
LOT #2 1.60 ACRES
LOT #3 1.36 ACRES
LOT #4 3.28 ACRES
LOT #5 2.61 ACRES
LOT #6 4.66 ACRES
LOT #7 1.61 ACRES
LOT #8 1.13 ACRES
LOT #9
LOT #10 1.96 ACRES
LOT #11 1.22 ACRES
LOT #12 0.83 ACRE
LOT #13 2.26 ACRES
LOT #14 0.97 ACRE
LOT #15 1.14 ACRES
LOT #16 1.43 ACRES
LOT #17 1.08 ACRES
LOT #18 0.65 ACRE
50' ROAD
40' ROAD
30' ROAD
VICINITY MAP
BIG BEAR CROSSING